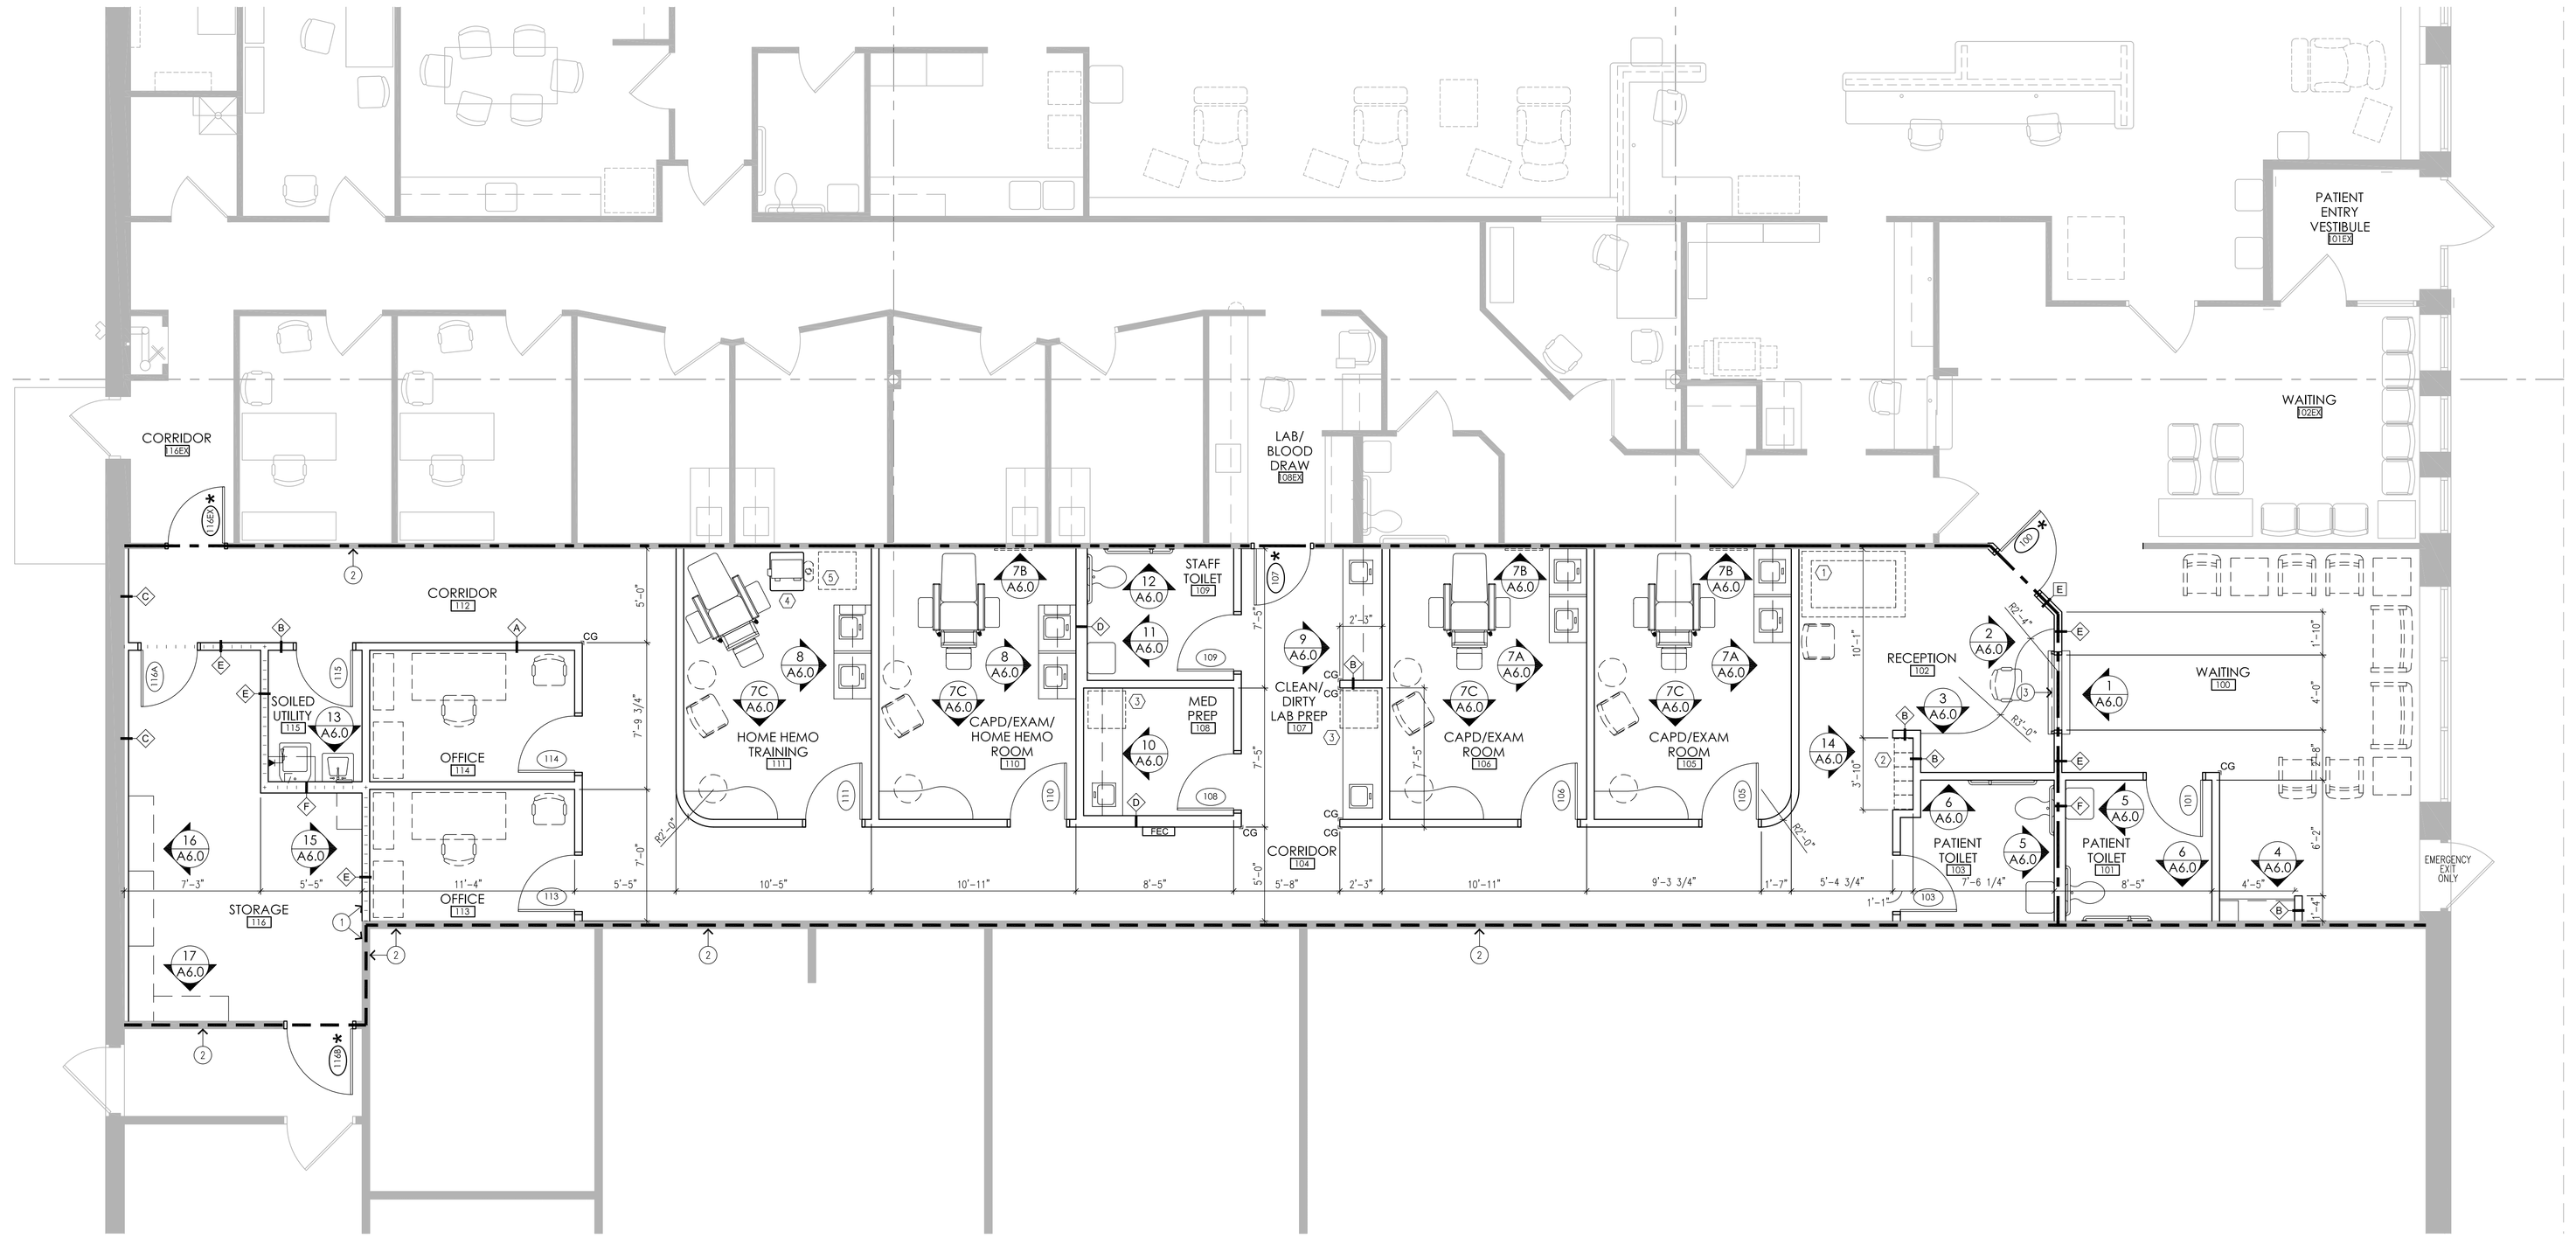

FLOOR PLAN GENERAL NOTES

A. CONSTRUCTION AND INSTALLATIONS SHALL CONFORM TO ALL STATE AND LOCAL ORDINANCES, CODES, ADA, ETC.

B. REFER TO THE INTERIOR FINISH PLAN FOR ALL FINISH SPECIFICATIONS.

C. REFER TO THE SPECIFICATIONS FOR THE LOCATION AND/OR MOUNTING HEIGHTS OF ITEMS NOT SPECIFICALLY COVERED ON THE DRAWINGS.

D. COORDINATE BLOCKING AND M/E/P CONNECTIONS AS REQUIRED. CONTRACTOR SHALL CONFIRM ALL INSTALLATION REQUIREMENTS OF OWNER FURNISHED EQUIPMENT WITH THE OWNER PRIOR TO STARTING THE INSTALLATION.

E. ALL DIMENSIONS REFERENCED ON THE DIMENSION PLAN ARE DIMENSIONED FROM FACE OF FINISHED GYPSUM DRYWALL TO FACE OF FINISHED GYPSUM DRYWALL AND/OR FROM FACE OF FINISHED GYPSUM DRYWALL UNIT TO FACE OF MASONRY UNIT.

F. VERIFY ALL CRITICAL DIMENSIONS WITHIN AND/OR TO THE EXISTING BUILDING. DIMENSIONS AND CONDITIONS INDICATED WERE DETERMINED BY VISUAL SURVEY AND/OR INFORMATION FROM EXISTING DRAWINGS. WHERE EXISTING FIELD DIMENSIONS VARY WITH CONTRACT DOCUMENT DIMENSIONS SHOWN, CONSULT THE ARCHITECT.

G. WHEREVER WORK SHALL OCCUR OUTSIDE OF THE IMMEDIATE PROJECT AREA, THE CONTRACTOR IS RESPONSIBLE FOR REPLACING TEMPORARILY REMOVED FINISHED ITEMS TO THEIR ORIGINAL CONDITION.

H. PATCH ALL EXISTING WALLS WHERE DEVICES WERE REMOVED AND INSTALLED AS REQUIRED PER THE ARCHITECTURAL AND ENGINEERING DRAWINGS.

J. ALL WALL TYPES TO BE TYPE 'A' UNLESS NOTED OTHERWISE.

K. WHERE STRUCTURAL BEAMS, DUCTWORK ETC. PENETRATE RATED PARTITIONS, GYPSUM WALL BOARD SHALL BE SCRIBED TO FIT TIGHT AND CAULKED TO MAINTAIN THE REQUIRED RATING OF THE ASSEMBLY.

FLOOR PLAN SYMBOLS

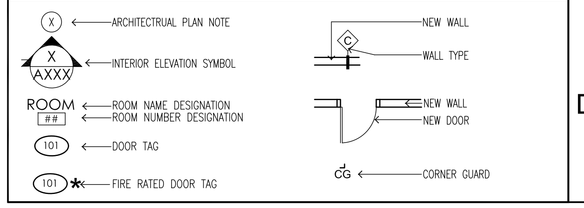

WALL TYPES (X)

A 5/8" GYPSUM BOARD
3 5/8" METAL STUDS AT 16" O.C.
3" SOUND ATTENUATION BLANKETS
5/8" GYPSUM BOARD
CONSTRUCT FROM FLOOR SLAB TO 6" ABOVE SUSPENDED CEILING

B 5/8" GYPSUM BOARD
3 5/8" METAL STUDS AT 16" O.C.
5/8" GYPSUM BOARD
CONSTRUCT WALL TO 6" ABOVE SUSPENDED CEILING

C 5/8" GYPSUM BOARD
2" Z FURRING
2" RIGID INSULATION
CONSTRUCT WALL FROM TOP OF EXISTING METAL STUD WALL UP TO ROOF DECK ABOVE.

D 5/8" GYPSUM BOARD
3 5/8" METAL STUDS AT 16" O.C.
6" SOUND ATTENUATION BLANKETS
5/8" GYPSUM BOARD
CONSTRUCT WALL TO 6" ABOVE SUSPENDED CEILING

E 5/8" GYPSUM BOARD
3 5/8" METAL STUDS AT 16" O.C.
3" SOUND ATTENUATION BLANKETS
5/8" GYPSUM BOARD
CONSTRUCT FROM SLAB TO ROOF DECK ABOVE. (SEAL TOP OF WALL AND ALL PENETRATIONS WITH FIRESAFING MATERIAL AT FIRE RATED ASSEMBLIES.)

D 5/8" GYPSUM BOARD
3 5/8" METAL STUDS AT 16" O.C.
6" SOUND ATTENUATION BLANKETS
5/8" GYPSUM BOARD
CONSTRUCT WALL TO DECK ABOVE

OPENING SCHEDULE

OPENING NO.	LABEL (MINS.)	SIZE (INCHES)	DOOR MAT./ ELEV.	FRAME MAT./ ELEV.	HDWE SET	REMARKS
100	60	3684	WD/B	HM/01	35	FIRE/SMOKE RATED
101	–	3684	WD/A	HM/01	30	
103	–	3684	WD/A	HM/01	30	
105	–	3684	WD/A	HM/01	24	
106	–	3684	WD/A	HM/01	24	
107	60	3684	WD/A	HM/01	32	FIRE/SMOKE RATED
108	–	3684	WD/A	HM/01	24	
109	–	3684	WD/A	HM/01	29	
110	–	3684	WD/A	HM/01	24	
111	–	3684	WD/A	HM/01	24	
113	–	3684	WD/A	HM/01	24	
114	–	3684	WD/A	HM/01	24	
115	–	3684	WD/A	HM/01	22	
116A	–	3684	WD/A	HM/01	33B	
116B	60	4284	HM/A	HM/01	18	FIRE/SMOKE RATED
116EX	60	3684	WD/A	HM/01	32	FIRE/SMOKE RATED

FLOOR PLAN NOTES

(1) ALIGN FACE OF PARTITION FLUSH WITH ADJACENT SURFACE.

(2) PATCH WALL ABOVE CEILING FOR MEP ALTERATIONS THRU FIRE RATED PARTITIONS.

(3) FIRE SHUTTER. REFER TO DETAIL A6.1–01

DOOR/FRAME ELEVATIONS

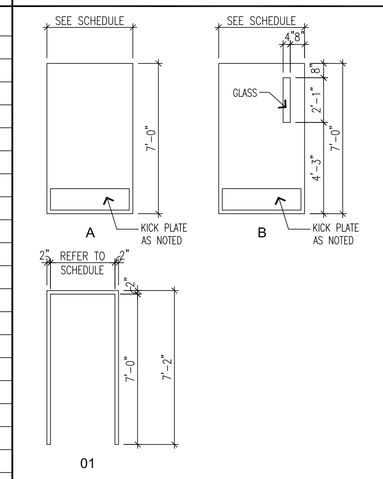

EQUIPMENT SCHEDULE (X)

EQUIP. NUMBER	EQUIPMENT NAME	MANUF. / MODEL #	SIZE (INCHES)WxHxD	PURCHASE/	REMARKS
1	THROUGH SLAB SCALE	–	–	OFIC	
2	LOCKERS	VANGUARD 6101 V	9"x60"x12"	CFCI	
3	UNDER COUNTER REFRIGERATOR	–	–	OFOI	
4	R.O. WATER EQUIPMENT	–	–	OFOI	
5	INDIVIDUAL PATIENT MACHINE	–	–	OFOI	

FLOOR PLAN

SCALE: 1/4" = 1'-0"

WILLIAM H. COOLER REGISTERED No. AR10000327 STATE OF INDIANA ARCHITECT

COOLER DESIGN, Inc.
Healthcare & Commercial Architecture, Planning & Interior Design
9101 N. Meridian Street Suite 145 Indianapolis, Indiana 46260
317.816.1144 PH 317.573.0301 FX www.coolerdesign.com

Proposed Dialysis Clinic for:
NOBLESVILLE EXPANSION
165 Sheridan Road
Noblesville, IN 46060

This is the place where a disclaimer statement can be placed.

Drafted By:	BAS
Checked By:	WHC
Date Drawn:	07/20/10
Project #:	028012

REV #	DATE	REVISION DESCRIPTION
		XXXXXXXXXXXXXXXX

A2.0