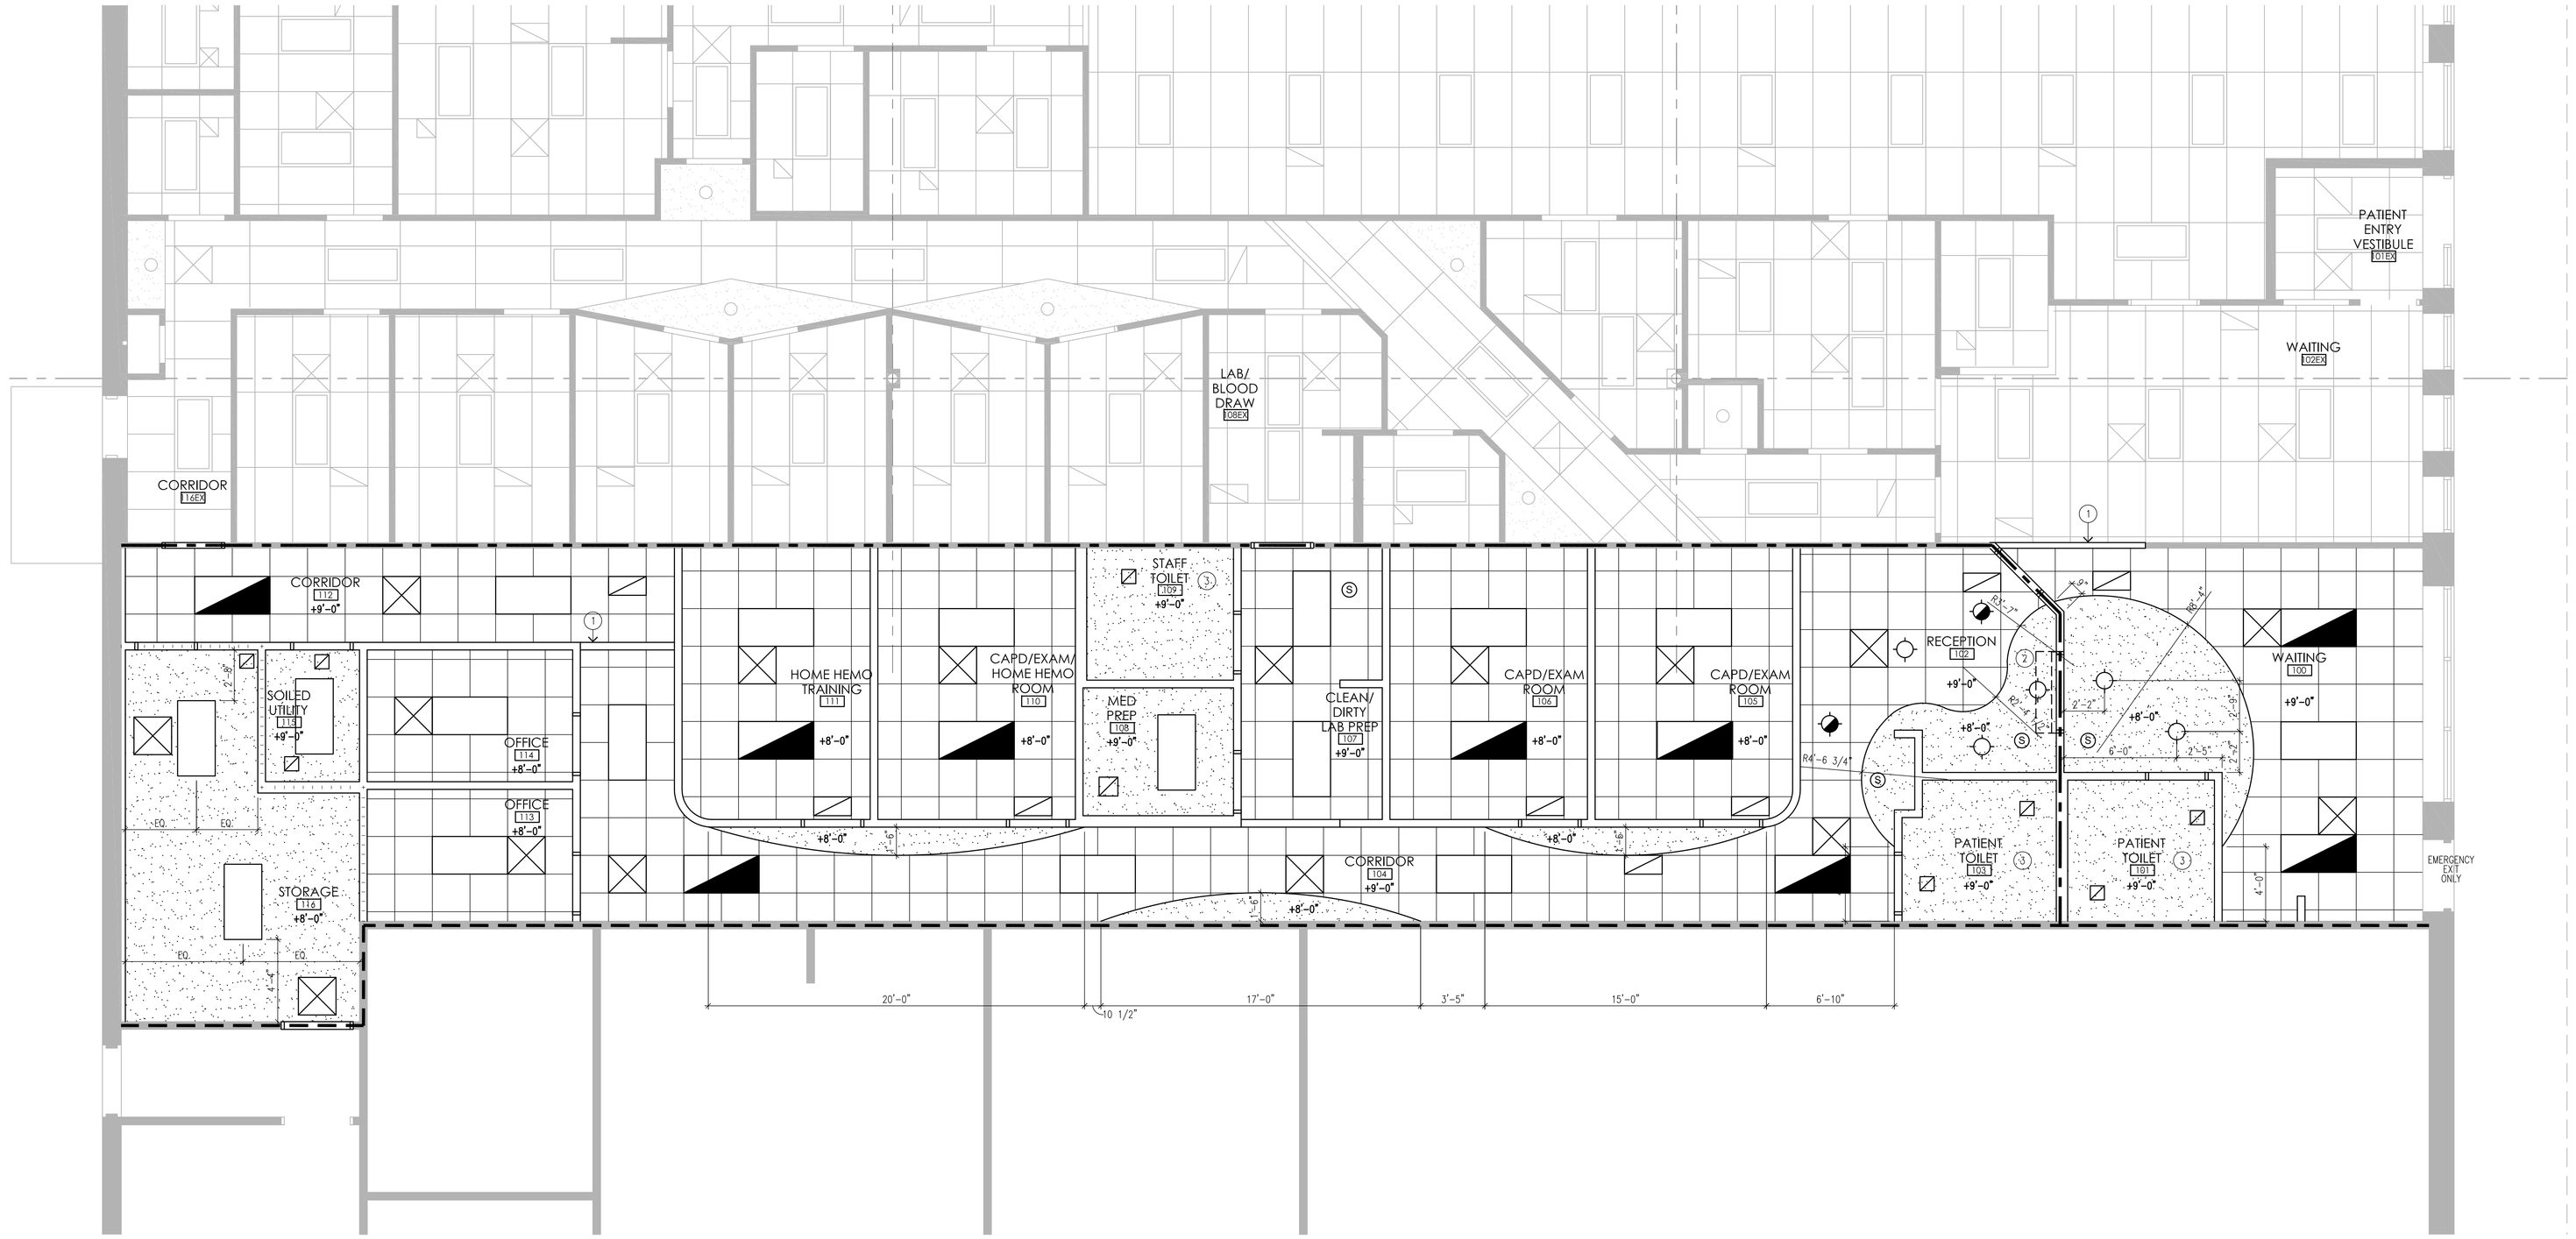

REFLECTED CEILING GENERAL NOTES	REFLECTED CEILING PLAN SYMBOLS	REFLECTED CEILING PLAN NOTES
A. REFER TO MECHANICAL AND ELECTRICAL DRAWINGS FOR ADDITIONAL INFORMATION. B. ALL CEILING HEIGHTS ARE 9'-0" A.F.F UNLESS NOTED OTHERWISE.	2' x 2' SUSPENDED LAY-IN CEILING SYSTEM 2' x 4' LIGHTING FIXTURE 2' x 4' LIGHTING FIXTURE WITH EMERGENCY BACK-UP CAN LIGHT SUPPLY AIR GRILLE RETURN AIR GRILLE SUSPENDED GYPSUM DRYWALL CEILING SYSTEM	(1) GYPSUM DRYWALL HEADER AT +8'-10" (2) FIRE SHUTTER. REFER TO DETAIL A6.1-01. (3) PROVIDE 6" SOUND ATTENUATION BLANKETS ABOVE FINISHED CEILING.

REFLECTED CEILING PLAN

SCALE: 1/4" = 1'-0"

WILLIAM H. COOLER REGISTERED No. AR10000327 STATE OF INDIANA ARCHITECT
William H. Cooler

COOLER DESIGN, Inc.
Healthcare & Commercial Architecture, Planning & Interior Design
9191 N. Meridian Street Suite 145 Indianapolis, Indiana 46260
317.816.1144 PH 317.573.0301 FX www.coolerdesign.com

Proposed Dialysis Clinic for:
NOBLESVILLE EXPANSION
165 Sheridan Road
Noblesville, IN 46060

This is the place where a disclaimer statement can be placed.

Drafted By:	BAS
Checked By:	WHC
Date Drawn:	07/20/10
Project #:	028012

REV #	DATE	REVISION DESCRIPTION
1	X/XX/XX	XXXXXXXXXXXXXXXX

A2.2