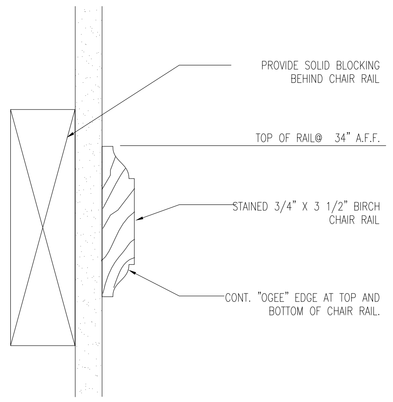

10 CHAIR RAIL DETAIL
SCALE: 6" = 1'-0"

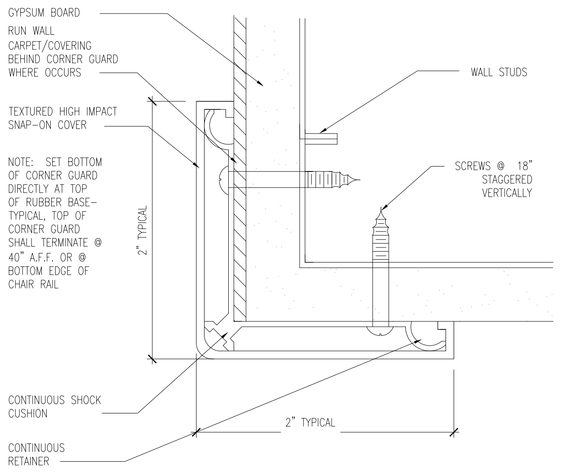

09 CORNER GUARD DETAIL
SCALE" 1" = 1"

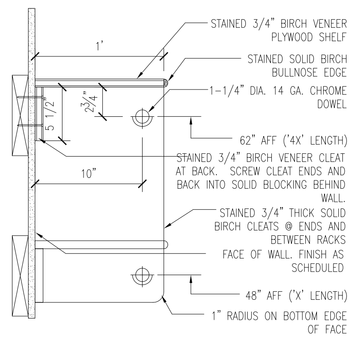

08 COAT RACK & SHELF
SCALE: 1-1/2" = 1'-0"

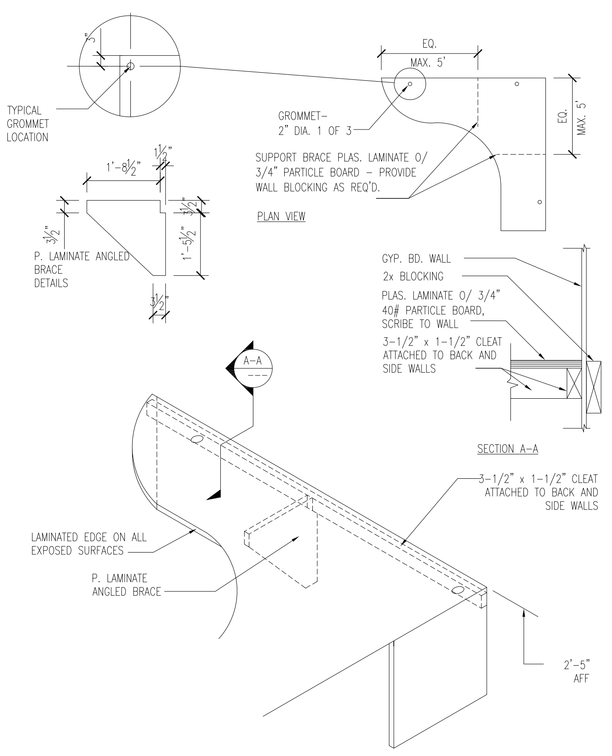

07 RECEPTION DESK DETAILS
SCALE: NOT TO SCALE

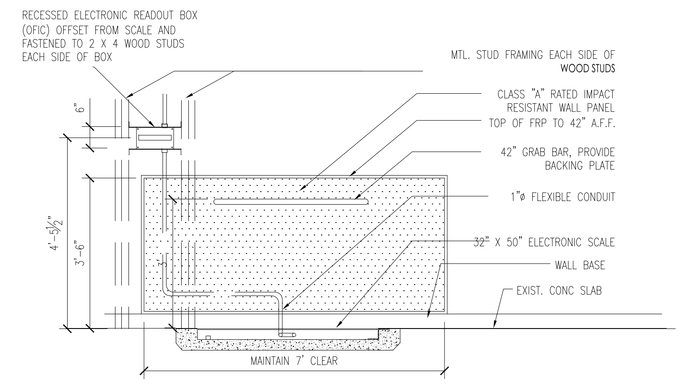

12 ELEVATION/SECTION
SCALE: 1/2" = 1'-0"

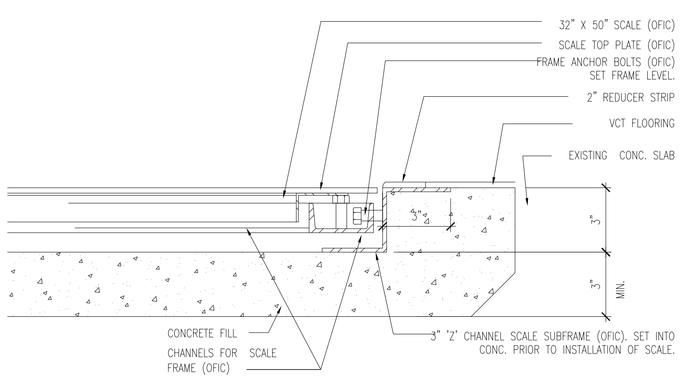

13 SECTION THROUGH FLOOR SCALE
SCALE: 3" = 1'-0"

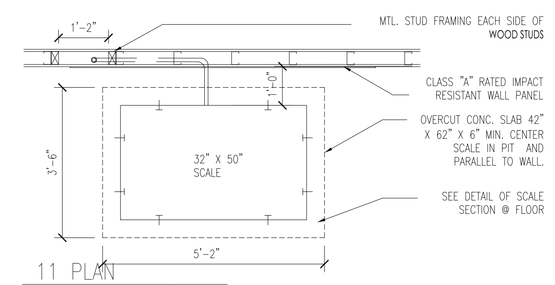

11 PLAN
SCALE: 1/2" = 1'-0"

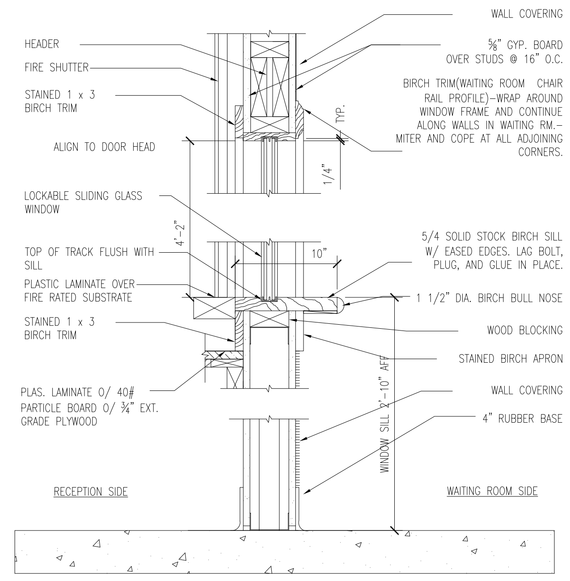

06 SECTION AT RECEPTION WINDOW
SCALE 1½" = 1'-0"

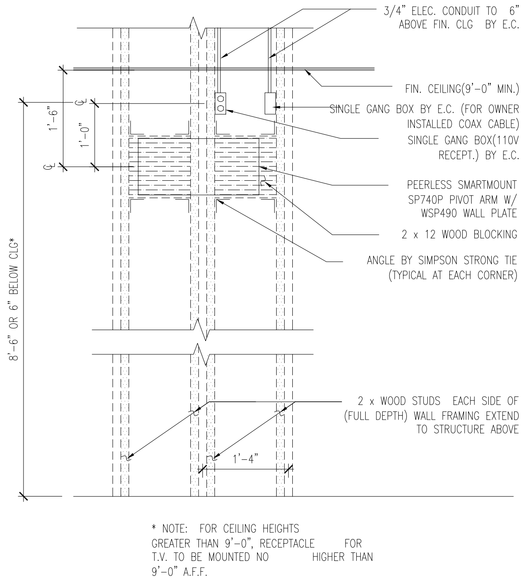

05 WAITING ROOM TV WALL MOUNT DETAIL
SCALE: 3/4" = 1'-0"

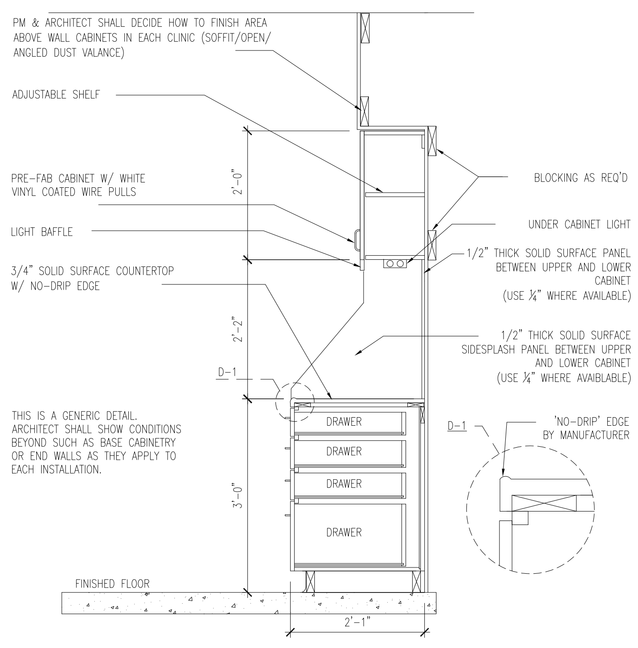

04 TYP. DRAWER BASE CABINET SECTION
SCALE: 3/4" = 1'-0"

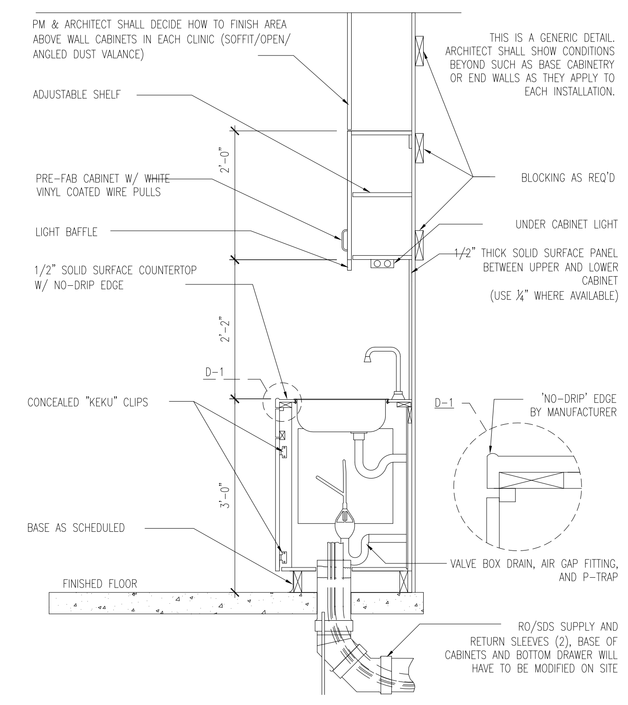

03 SEPARATION ROOM FIXED PANEL BASE CABINET SECTION
SCALE: 3/4" = 1'-0"

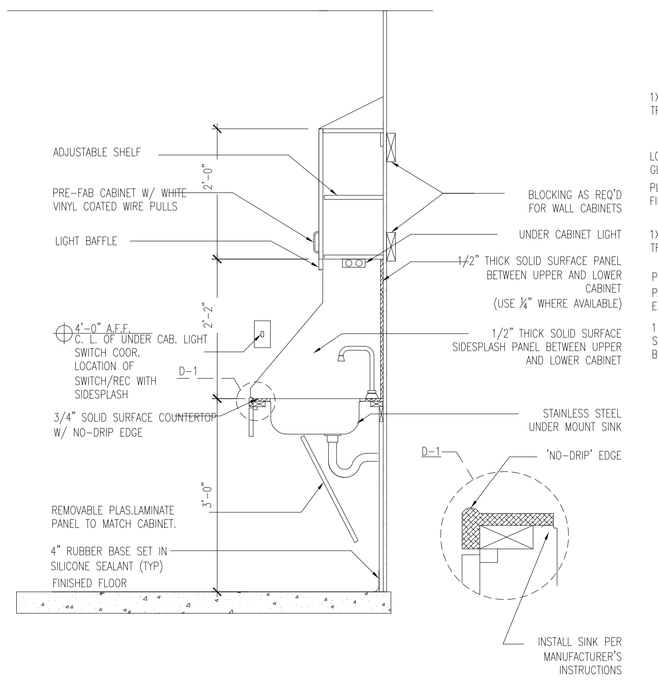

02 TYP. HANDICAP BASE CABINET SECTION
SCALE: 3/4" = 1'-0"

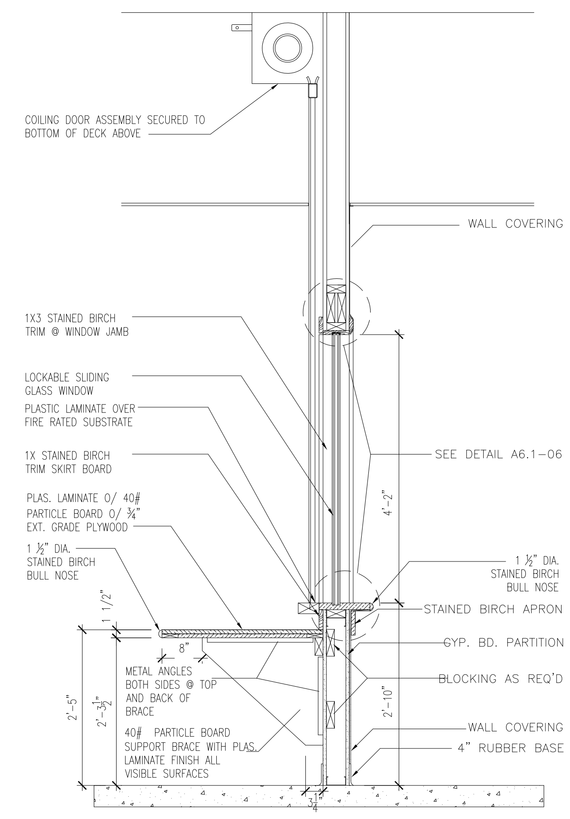

01 RECEPTION WINDOW SECTION
SCALE: 3/4" = 1'-0"

STANDARD DETAILS

SCALE: REFER TO DETAIL

WILLIAM H. COOLER REGISTERED No. AR10000327 STATE OF INDIANA ARCHITECT
William H. Cooler
COOLER DESIGN, Inc.
Healthcare & Commercial Architecture, Planning & Interior Design
9101 N. Meridian Street/Suite 101 Indianapolis, Indiana 46260
317.816.1144 PH 317.573.8301 FX www.coolerdesign.com

Proposed Dialysis Clinic for:
NOBLESVILLE EXPANSION
165 Sheridan Road
Noblesville, IN 46060

This is the place where a disclaimer statement can be placed.

Drafted By:	BAS
Checked By:	WHC
Date Drawn:	07/20/10
Project #:	028012

REV #	DATE	REVISION DESCRIPTION
1	XX/XX/XX	XXXXXXXXXXXXXXXX

A6.1