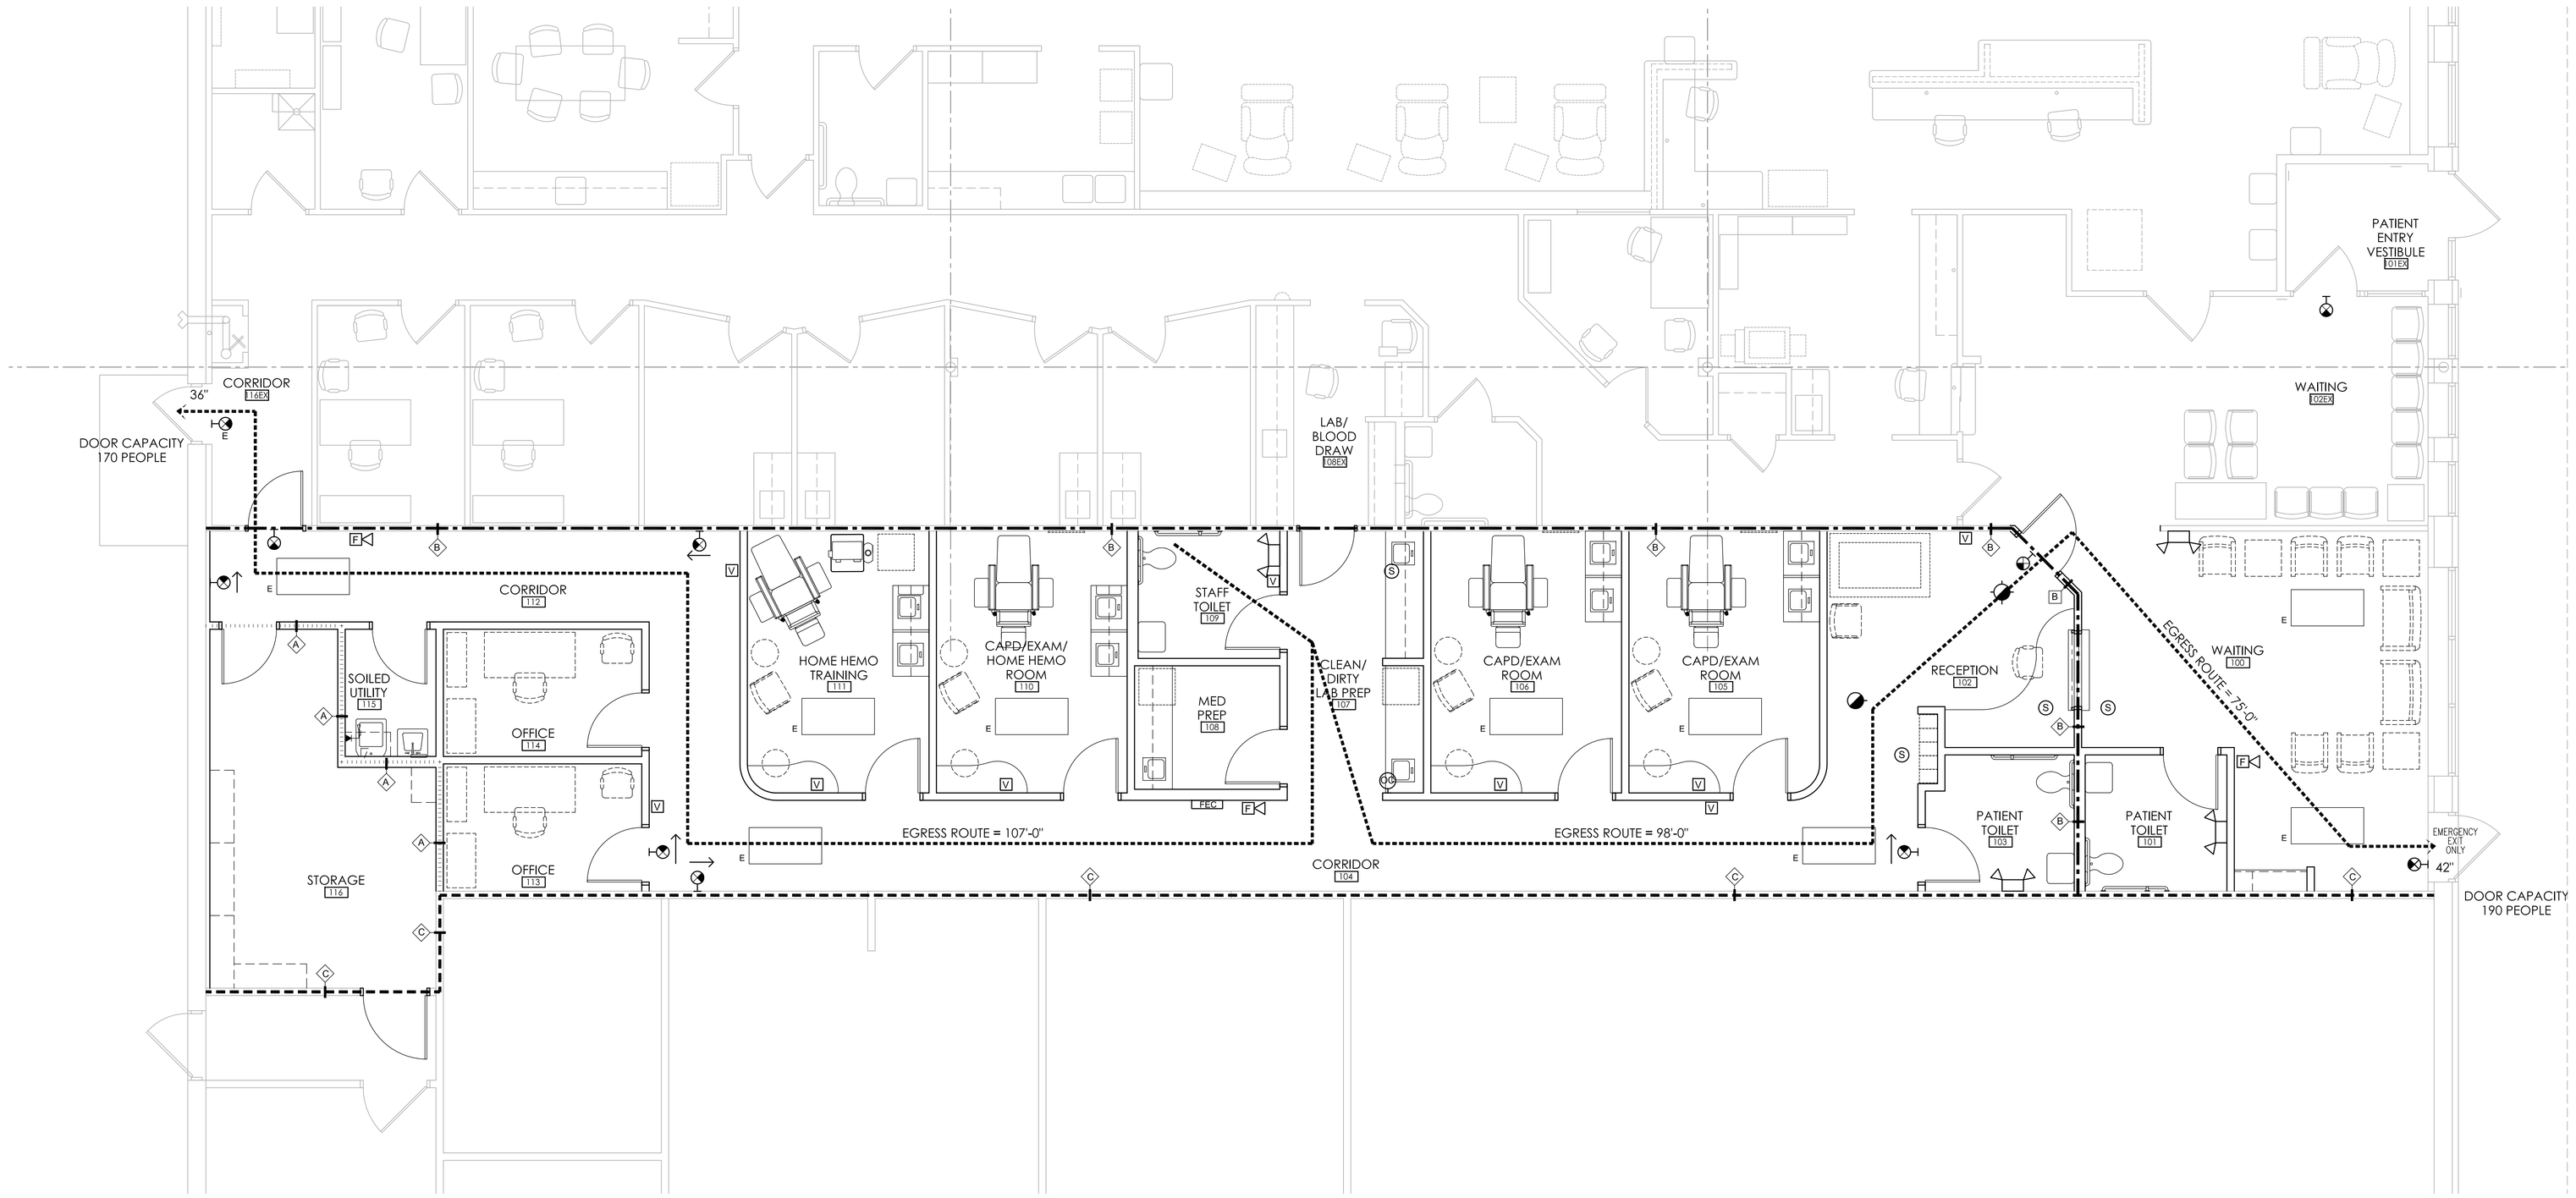

LIFE SAFETY LEGEND

- FIRE WALL UL DES. #419
- SMOKE WALL
- FIRE/SMOKE WALL UL DES. #419
- EGRESS ROUTE
- FEC — SEMI-RECESSED FIRE EXTINGUISHER CABINET
- S — SMOKE DETECTOR
- EXIT SIGN
- DIRECTIONAL EXIT SIGN-R
- DIRECTIONAL EXIT SIGN-L
- V — VISUAL STROBE ALARM
- F — AUDIO/VISUAL ALARM
- WALL MOUNTED 2 HEAD EMER. EGRESS LIGHT
- CAN LIGHT W/ BATTERY BACKUP
- E — 2 X 4 RECESSED LIGHT W/ BATTERY BACKUP
- C — WALL TYPE TAGS

WALL TYPE LEGEND

- A — FULL HEIGHT SMOKE RESISTIVE CONSTRUCTION
- B — 1 HOUR FIRE/SMOKE PARTITION, UL DES. #419
- C — 1 HOUR FIRE PARTITION, UL DES. # 419

LIFE SAFETY PLAN

SCALE: 1/4" = 1'-0"

WILLIAM H. COOLER
REGISTERED
No. AR10000327
STATE OF
INDIANA
ARCHITECT

William H. Cooler

COOLER DESIGN, Inc.
Healthcare & Commercial Architecture, Planning & Interior Design
9102 N. Meridian Street Suite 145 Indianapolis, Indiana 46260
317.816.1144 PH 317.573.8381 FX www.coolerdesign.com

Proposed Dialysis Clinic for:
NOBLESVILLE EXPANSION
165 Sheridan Road
Noblesville, IN 46060

This is the place where a disclaimer statement can be placed.

Drafted By:	BAS
Checked By:	WHC
Date Drawn:	07/20/10
Project #:	028012

REV #	DATE	REVISION DESCRIPTION
	X/XX/XX	XXXXXXXXXXXXXXXX

LS1.0