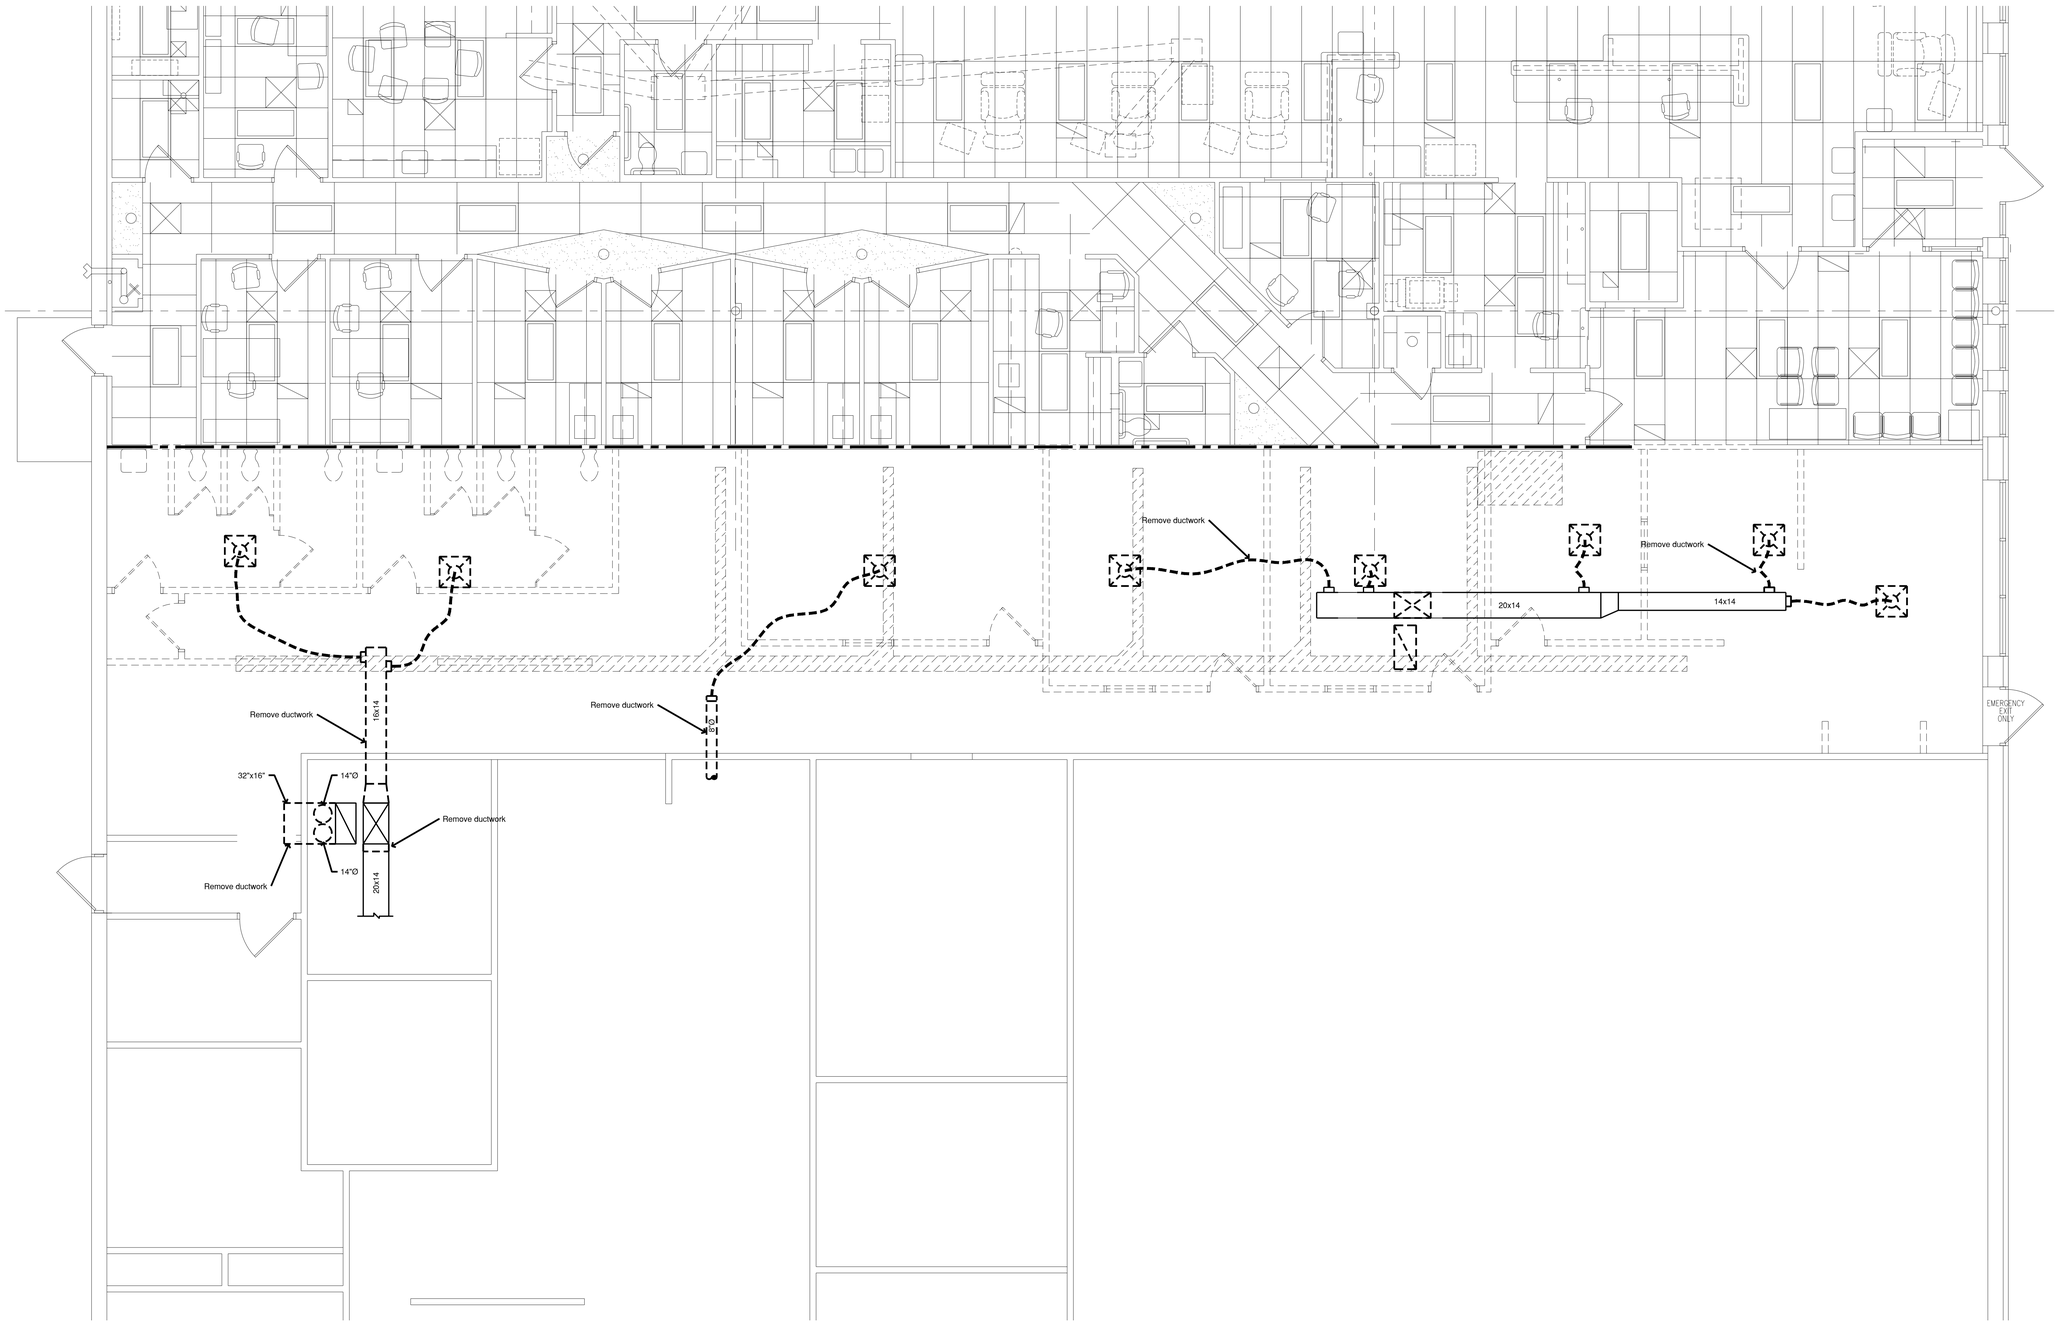

Mechanical Demolition Plan

SCALE: 1/4" = 1'-0"

JOHN W. OBERLIES REGISTERED No. 13968 STATE OF INDIANA PROFESSIONAL ENGINEER

JOHN OBERLIES CONSULTING ENGINEERS INC.
Mechanical • Electrical • Plumbing

Proposed Dialysis Clinic for:

NOBLESVILLE EXPANSION

165 Sheridan Road
Noblesville, IN 46060

This is the place where a disclaimer statement can be placed.

Drafted By:	NAS
Checked By:	JWO
Date Drawn:	07/20/10
Project #:	028012

REV #	DATE	REVISION DESCRIPTION
1	X/XX/XX	XXXXXXXXXXXXXXX

MD1.0